
PLATE No 11

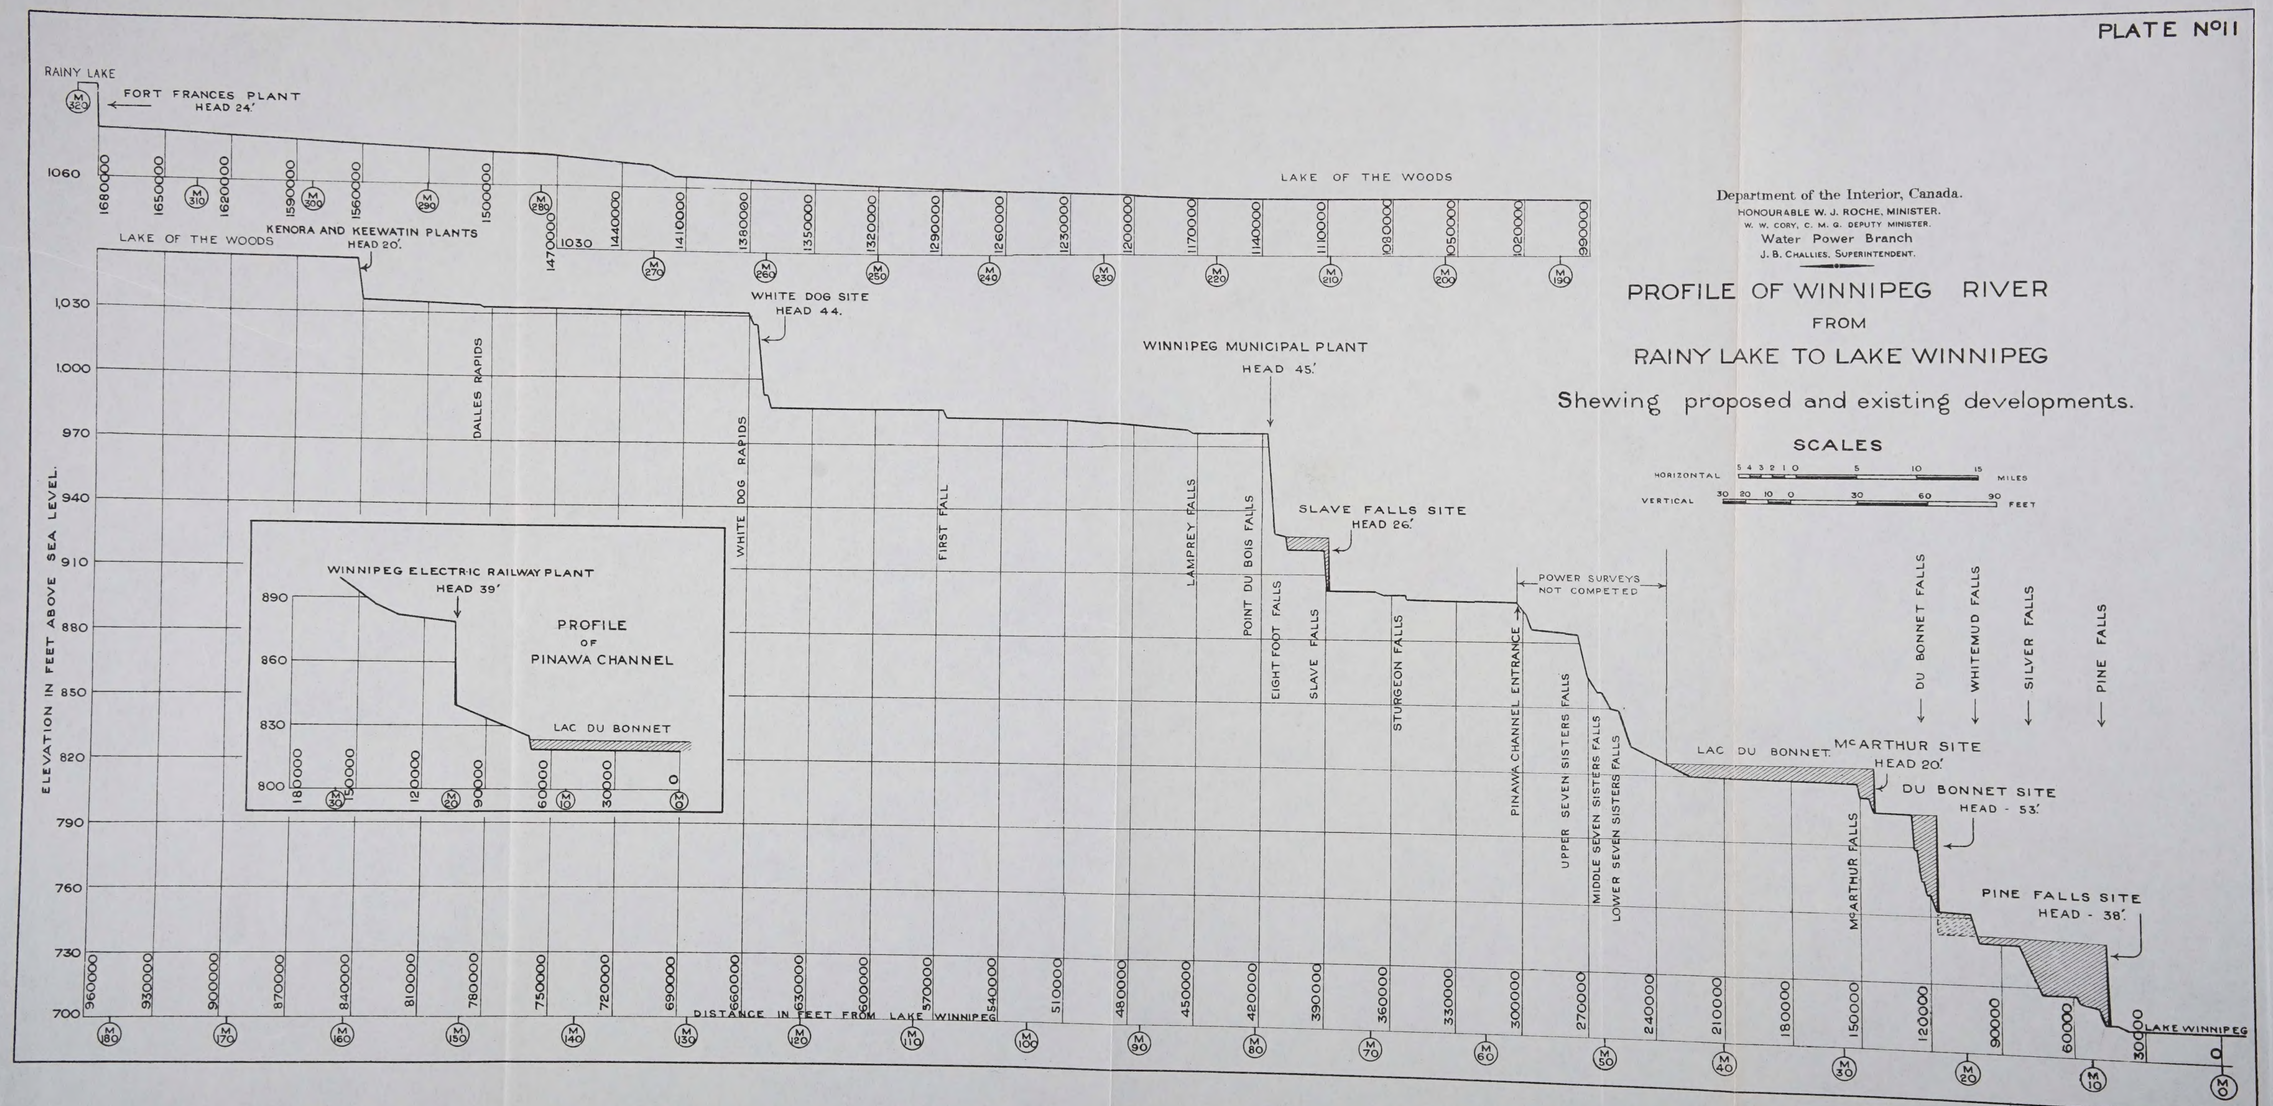

Department of the Interior, Canada.
HONOURABLE W. J. ROCHE, MINISTER.
W. W. CORY, C. M. G. DEPUTY MINISTER.
Water Power Branch
J. B. CHALLIES, SUPERINTENDENT.

PROFILE OF WINNIPEG RIVER
FROM
RAINY LAKE TO LAKE WINNIPEG
Shewing proposed and existing developments.

RAINY LAKE

FORT FRANCES PLANT
HEAD 24.'

LAKE OF THE WOODS

KENORA AND KEEWATIN PLANTS
HEAD 20'.

LAKE OF THE WOODS

WHITE DOG SITE
HEAD 44.

WINNIPEG MUNICIPAL PLANT
HEAD 45.'

SLAVE FALLS SITE
HEAD 26.'

POWER SURVEYS
NOT COMPETED

PINAWA CHANNEL ENTRANCE

LAC

DALLES RAPIDS

WHITE DOG RAPIDS

FIRST FALL

LAMPREY FALLS

POINT DU BOIS FALLS

EIGHT FOOT FALLS

SLAVE FALLS

STURGEON FALLS

UPPER SEVEN SISTERS FALLS

MIDDLE SEVEN SISTERS FALLS

LOWER SEVEN SISTERS FALLS

ELEVATION IN FEET ABOVE SEA LEVEL.

1,030
1,000
970
940
910
880
850
820
790
760
730
700

1060
1030

DISTANCE IN FEET FROM LAKE WINNIPEG

1680000 1650000 1620000 1590000 1560000 1500000 1470000 1440000 1410000 1380000 1350000 1320000 1290000 1260000 1230000 1200000 1170000 1140000 1110000 1080000 1050000 1020000 990000

960000 930000 900000 870000 840000 810000 780000 750000 720000 690000 660000 630000 600000 570000 540000 510000 480000 450000 420000 390000 360000 330000 300000 270000 240000 210000

M 320 M 310 M 300 M 290 M 280 M 270 M 260 M 250 M 240 M 230 M 220 M 210 M 200 M 190 M 180 M 170 M 160 M 150 M 140 M 130 M 120 M 110 M 100 M 90 M 80 M 70 M 60 M 50 M 40

HORIZONTAL
VERTICAL 30

PROFILE

RAINY LA

Shewing propo

Dep
HO

WINNIPEG ELECTRIC RAILWAY PLANT
HEAD 39'

PROFILE
OF
PINAWA CHANNEL

LAC DU BONNET

890
860
830
800

180000 150000 120000 90000 60000 30000 0

M 30 M 20 M 10 M 0

PLATE Nº11

Department of the Interior, Canada.
HONOURABLE W. J. ROCHE, MINISTER.
W. W. CORY, C. M. G. DEPUTY MINISTER.
Water Power Branch
J. B. CHALLIES, SUPERINTENDENT.

PROFILE OF WINNIPEG RIVER
FROM
RAINY LAKE TO LAKE WINNIPEG
Shewing proposed and existing developments.

SCALES

HORIZONTAL 5 4 3 2 1 0 5 10 15 MILES

VERTICAL 30 20 10 0 30 60 90 FEET

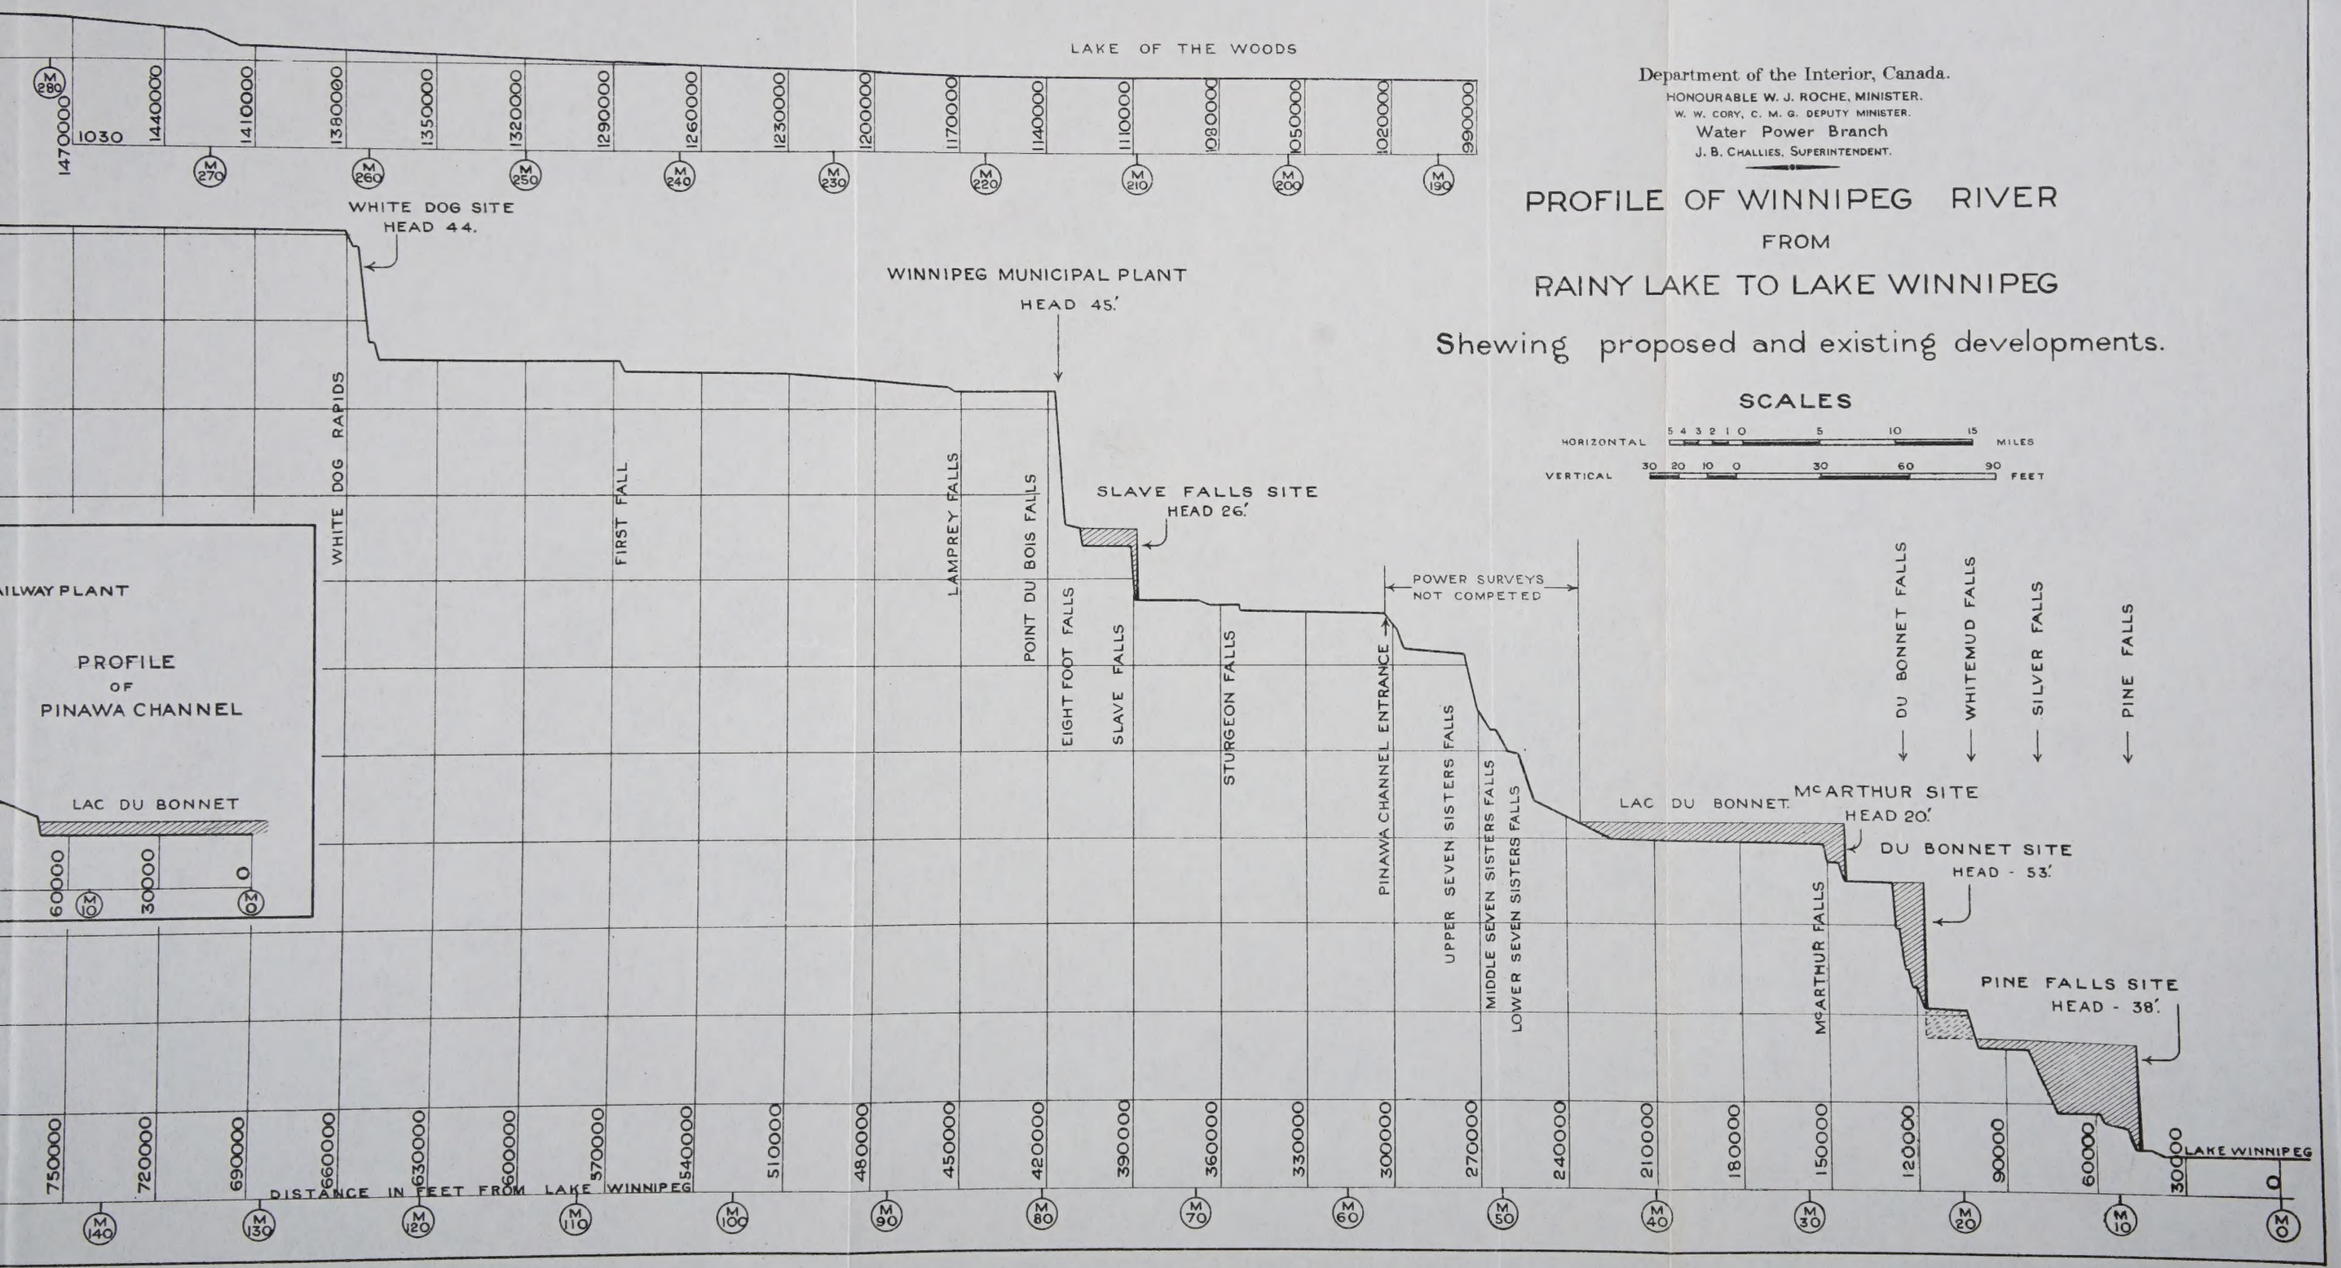


PLATE Nº11


Department of the Interior, Canada.
HONOURABLE W. J. ROCHE, MINISTER.
W. W. CORY, C. M. G. DEPUTY MINISTER.
Water Power Branch
J. B. CHALLIES, SUPERINTENDENT.


PROFILE OF WINNIPEG RIVER
FROM
RAINY LAKE TO LAKE WINNIPEG
Shewing proposed and existing developments.

SCALES

HORIZONTAL 5 4 3 2 1 0 5 10 15 MILES

VERTICAL 30 20 10 0 30 60 90 FEET

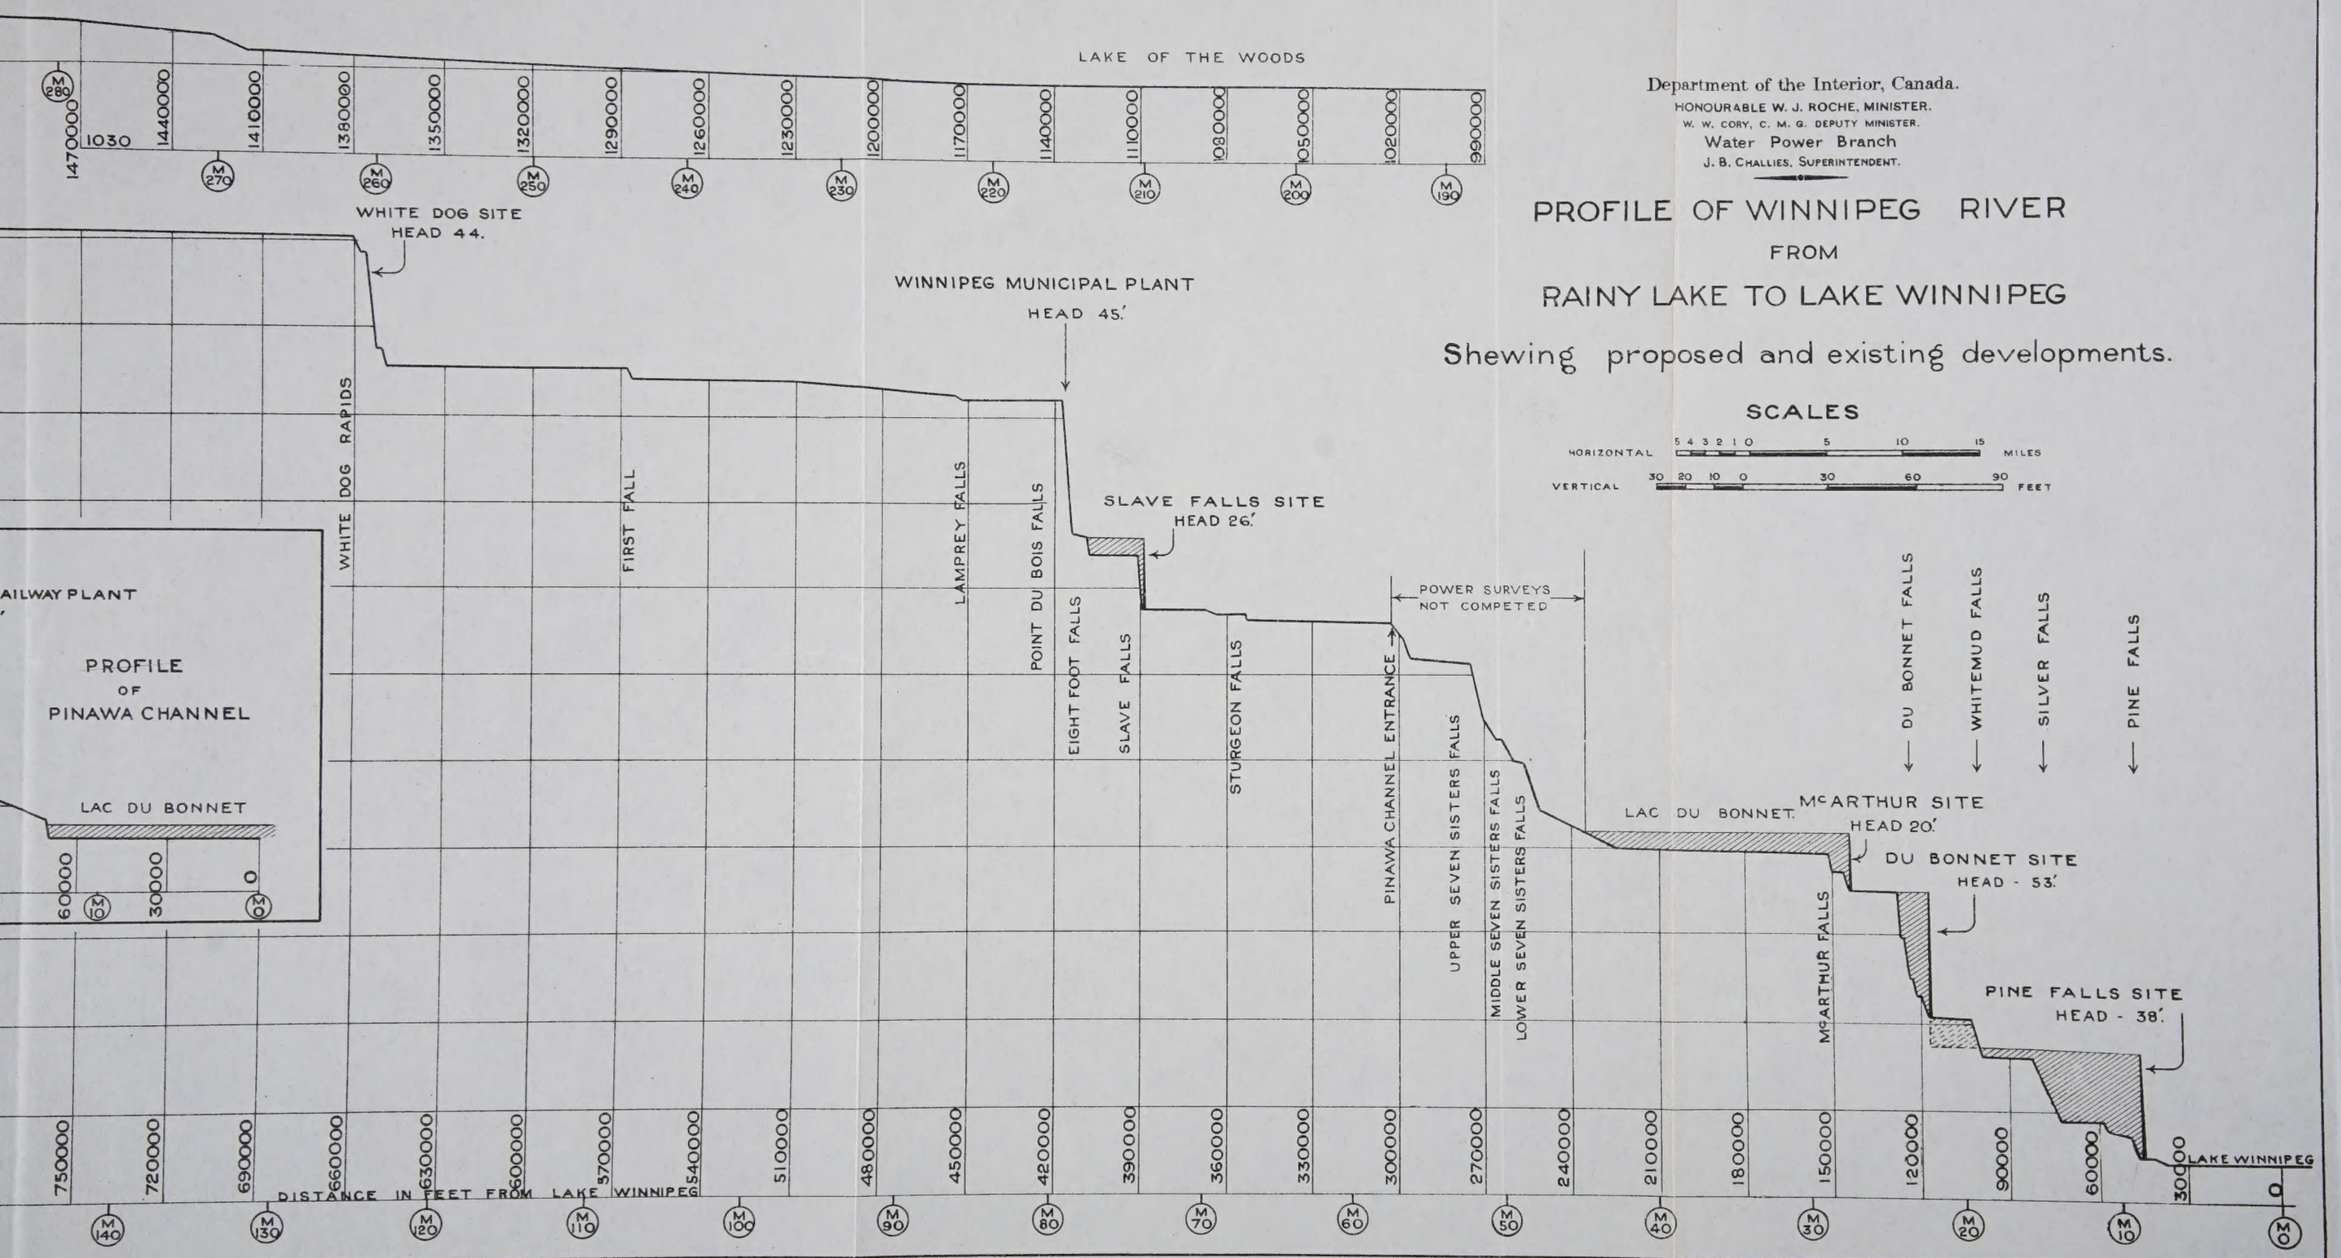

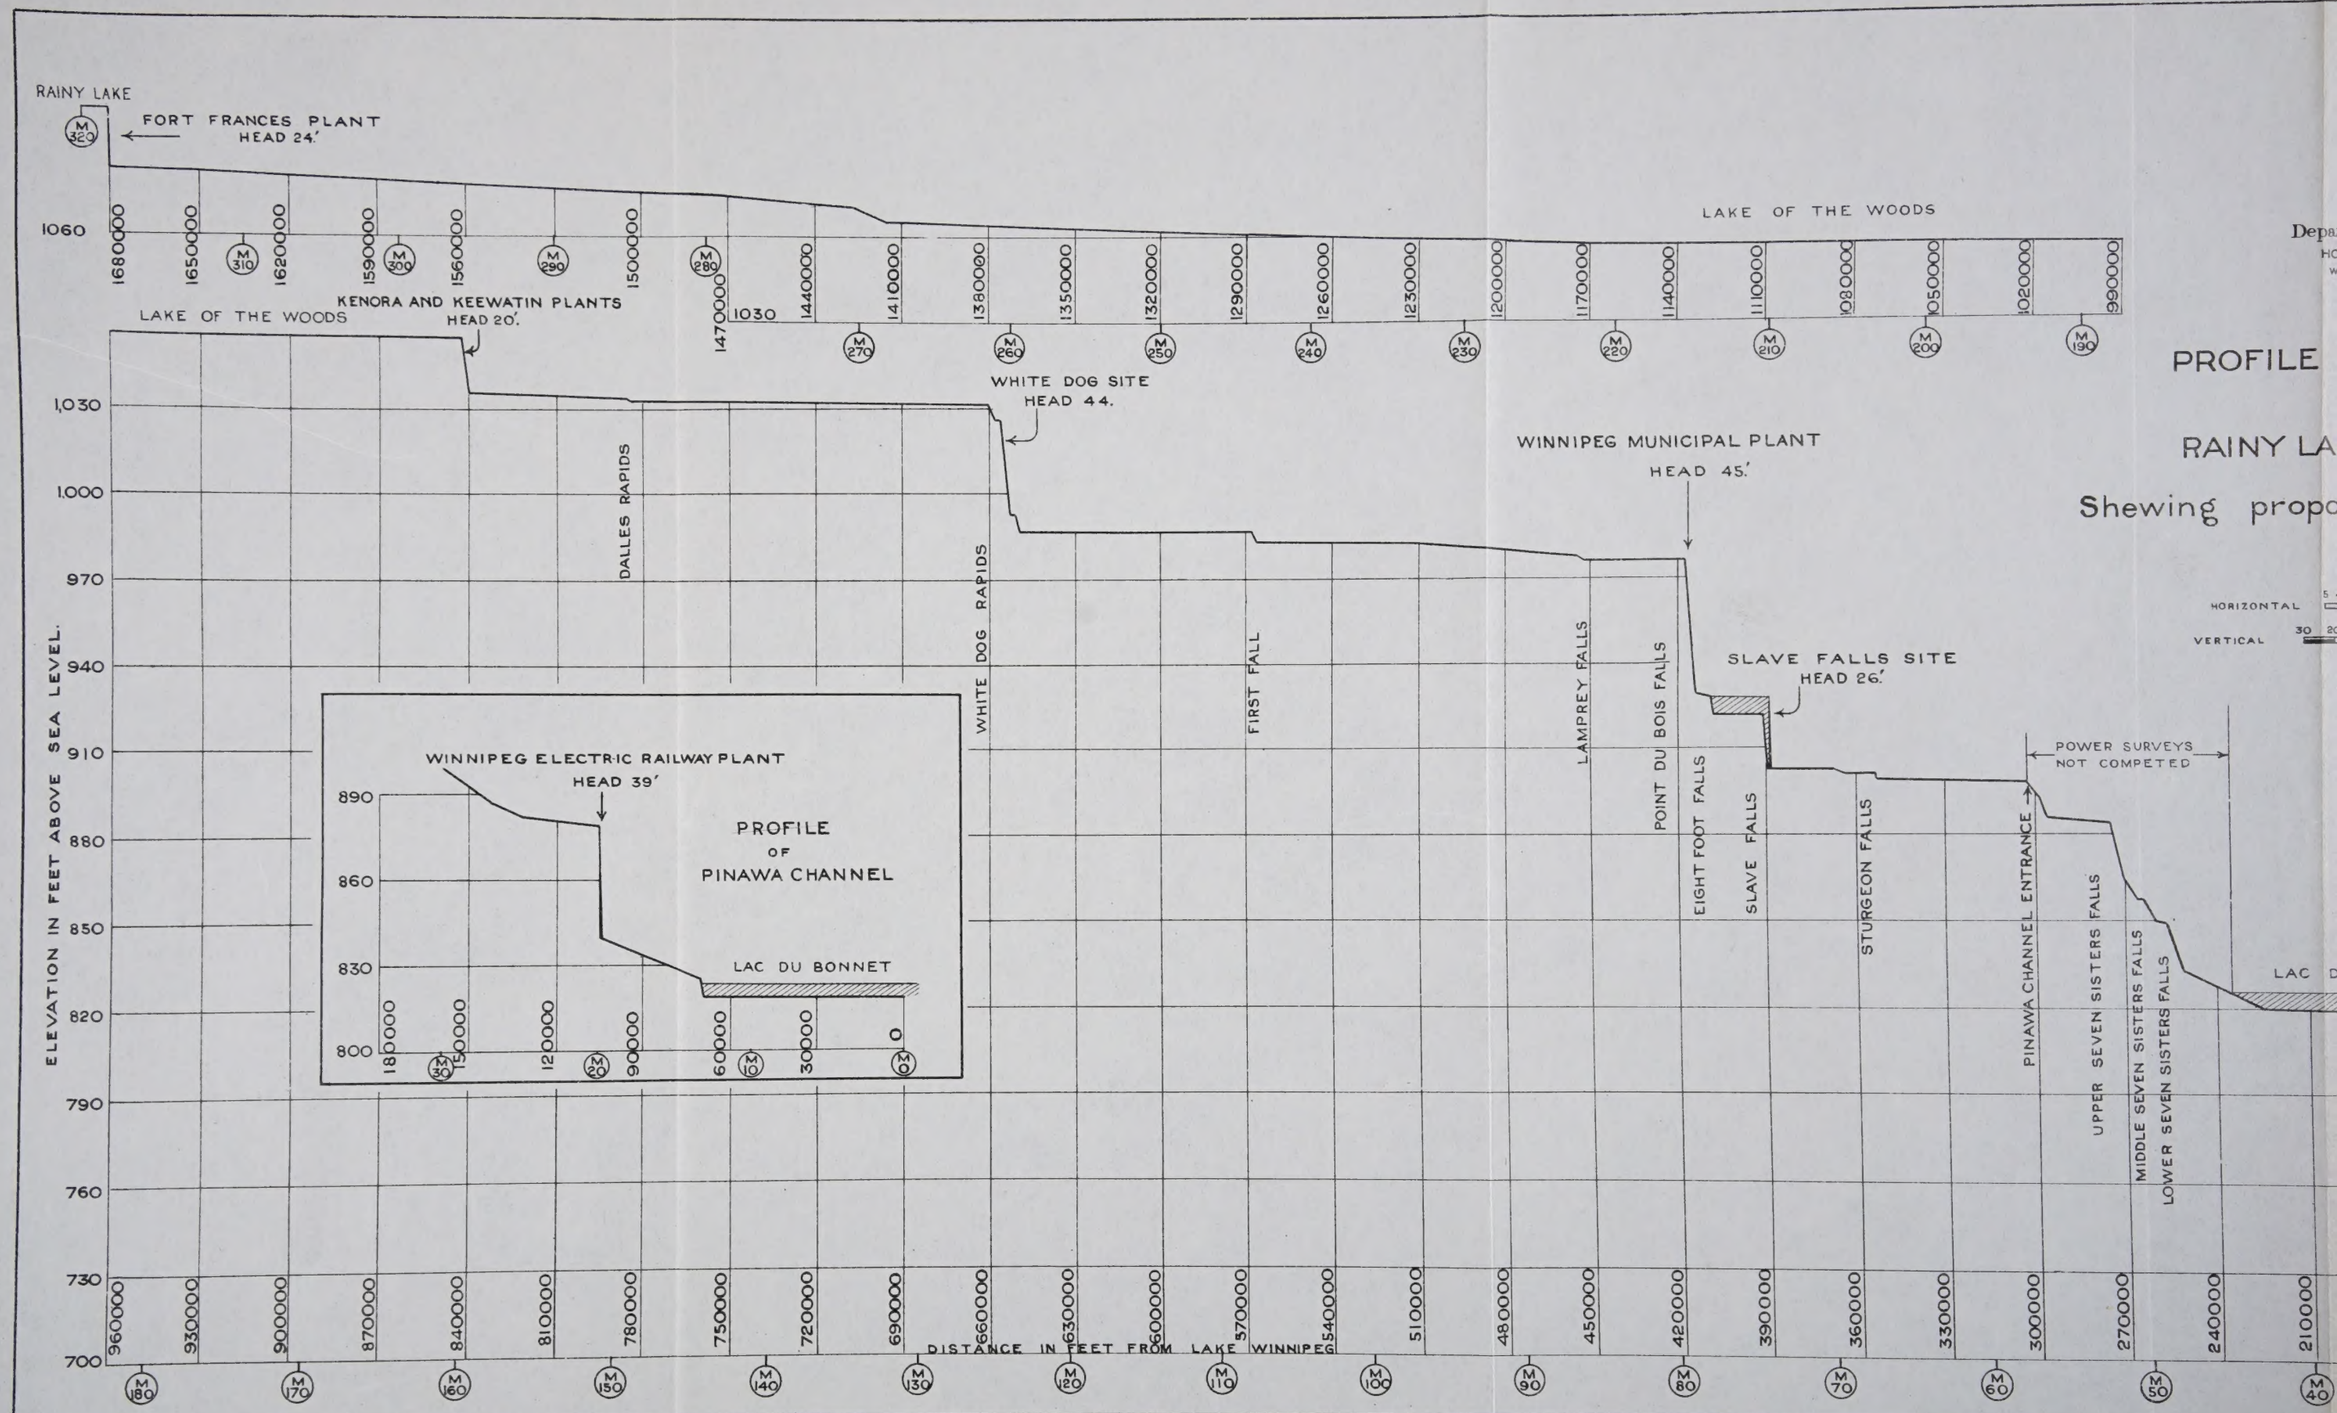


Dep
HO
W


PROFILE

RAINY LA

Shewing propo

HORIZONTAL
VERTICAL

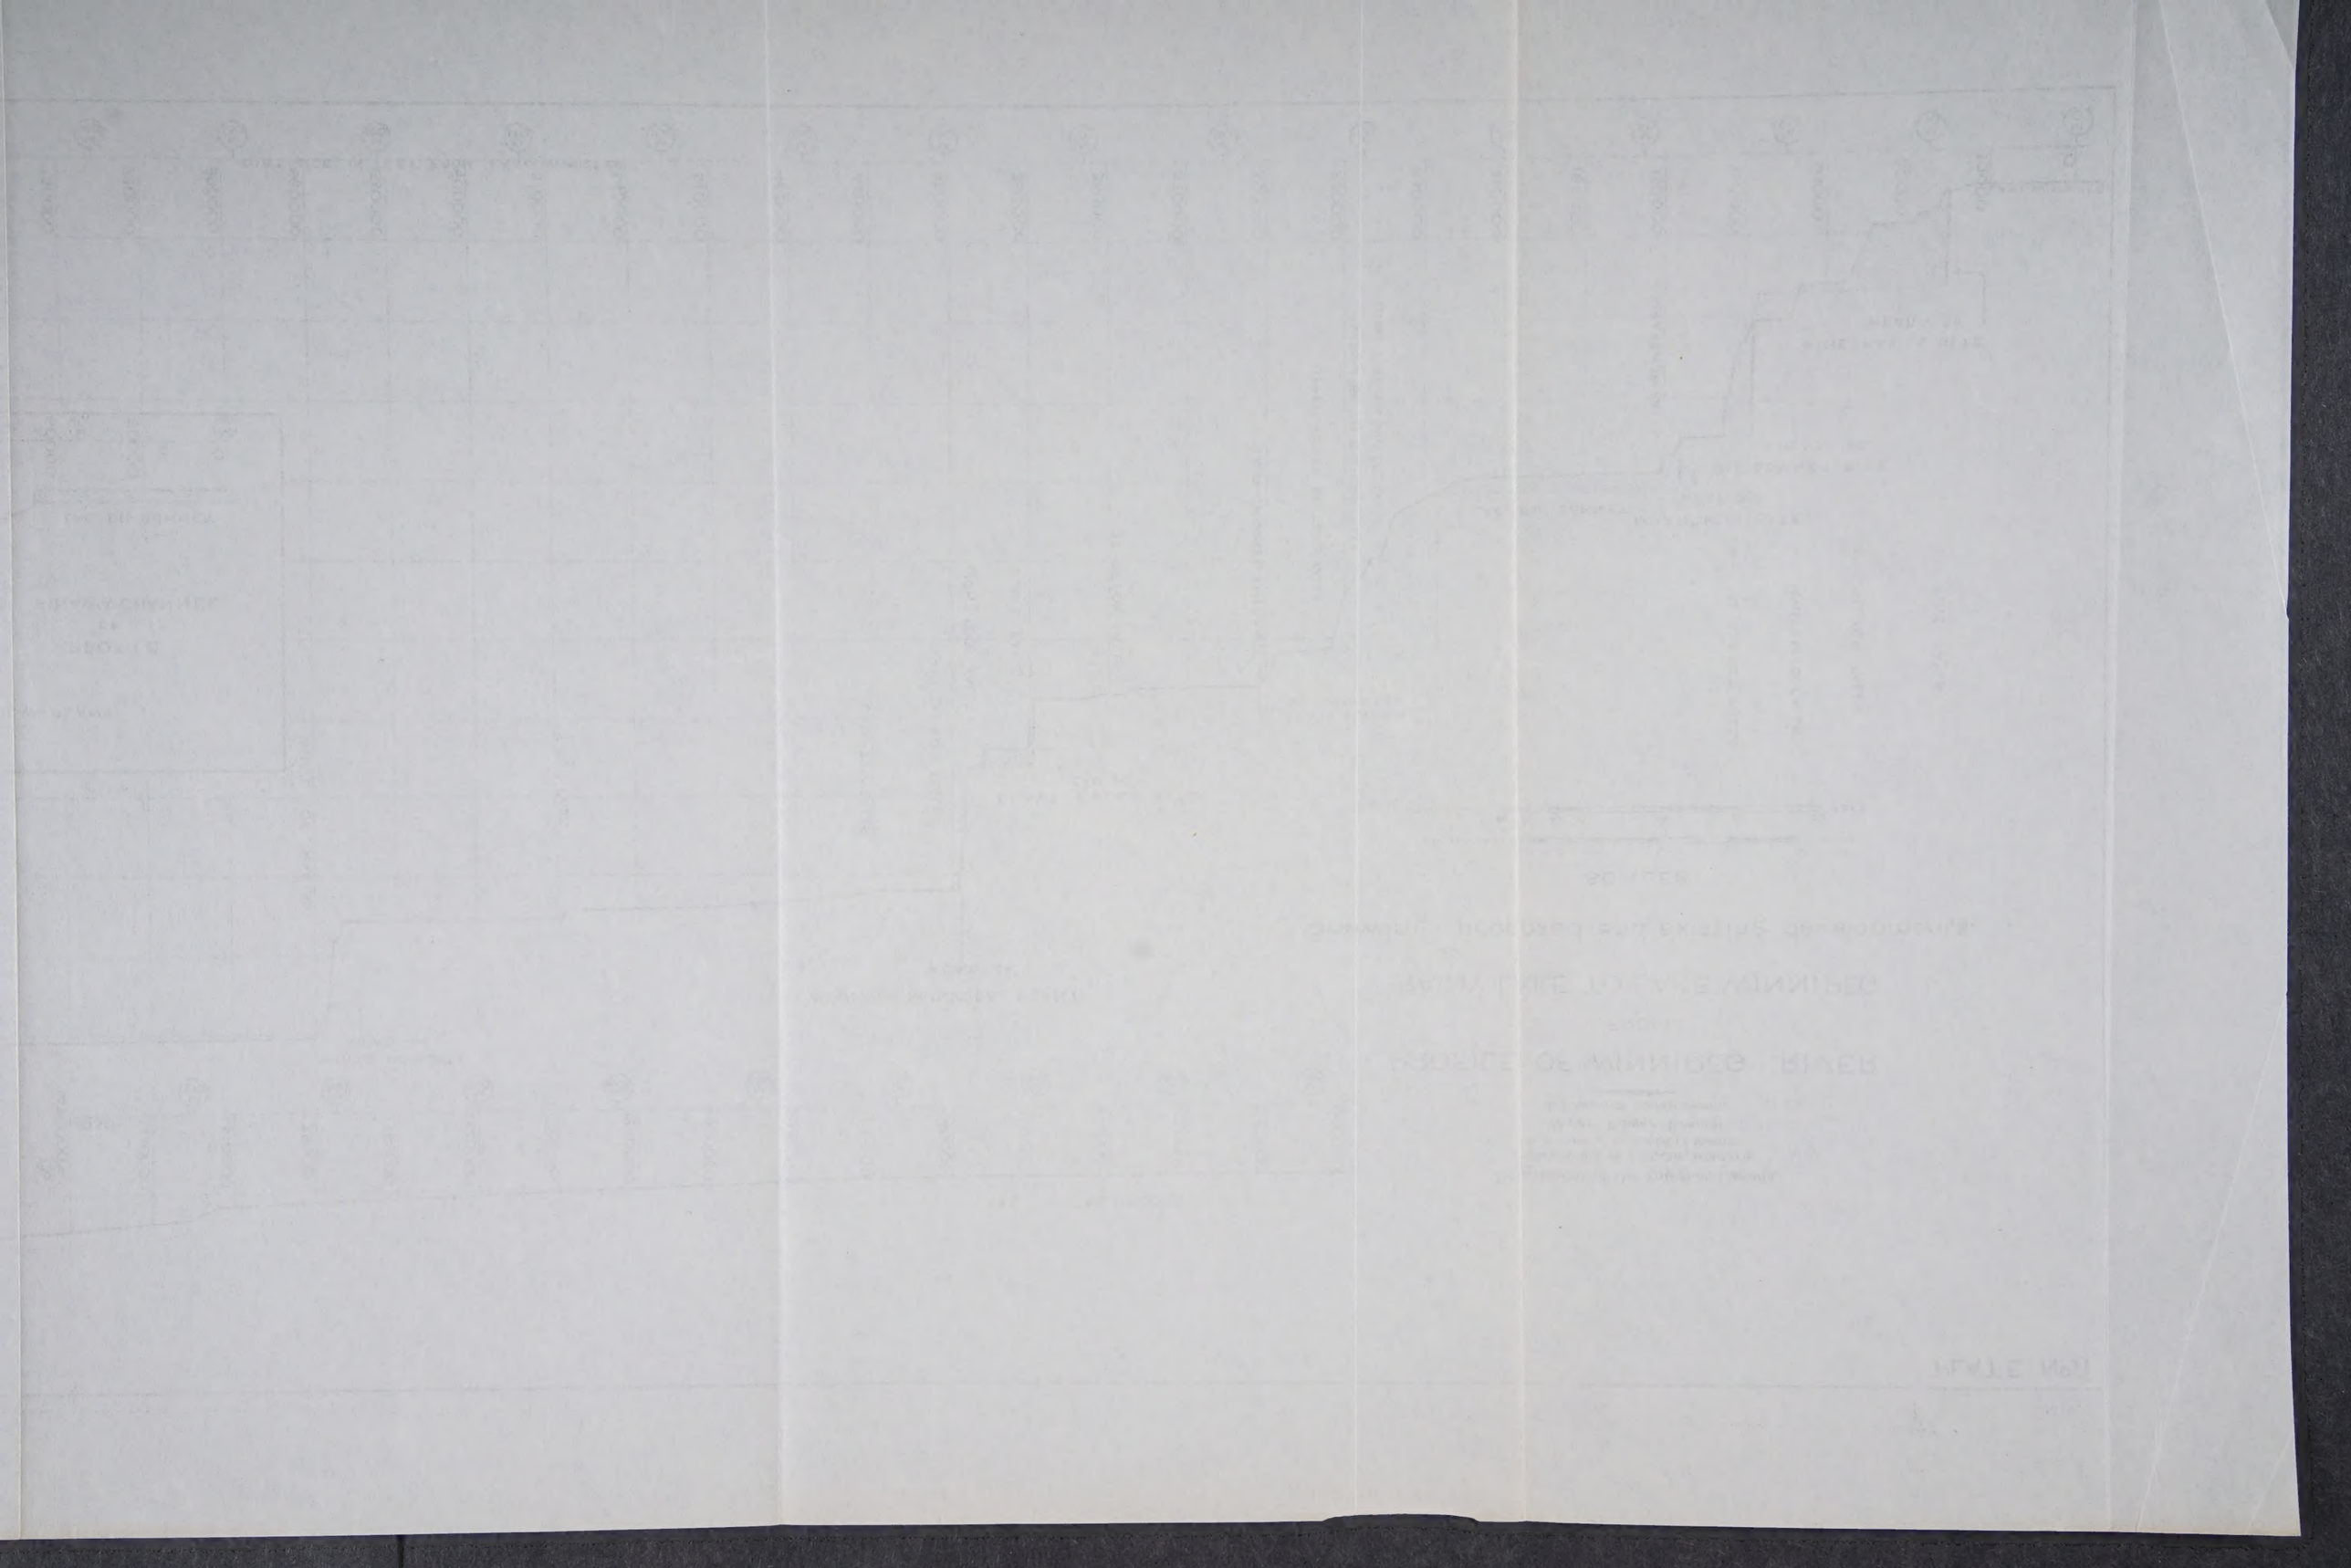

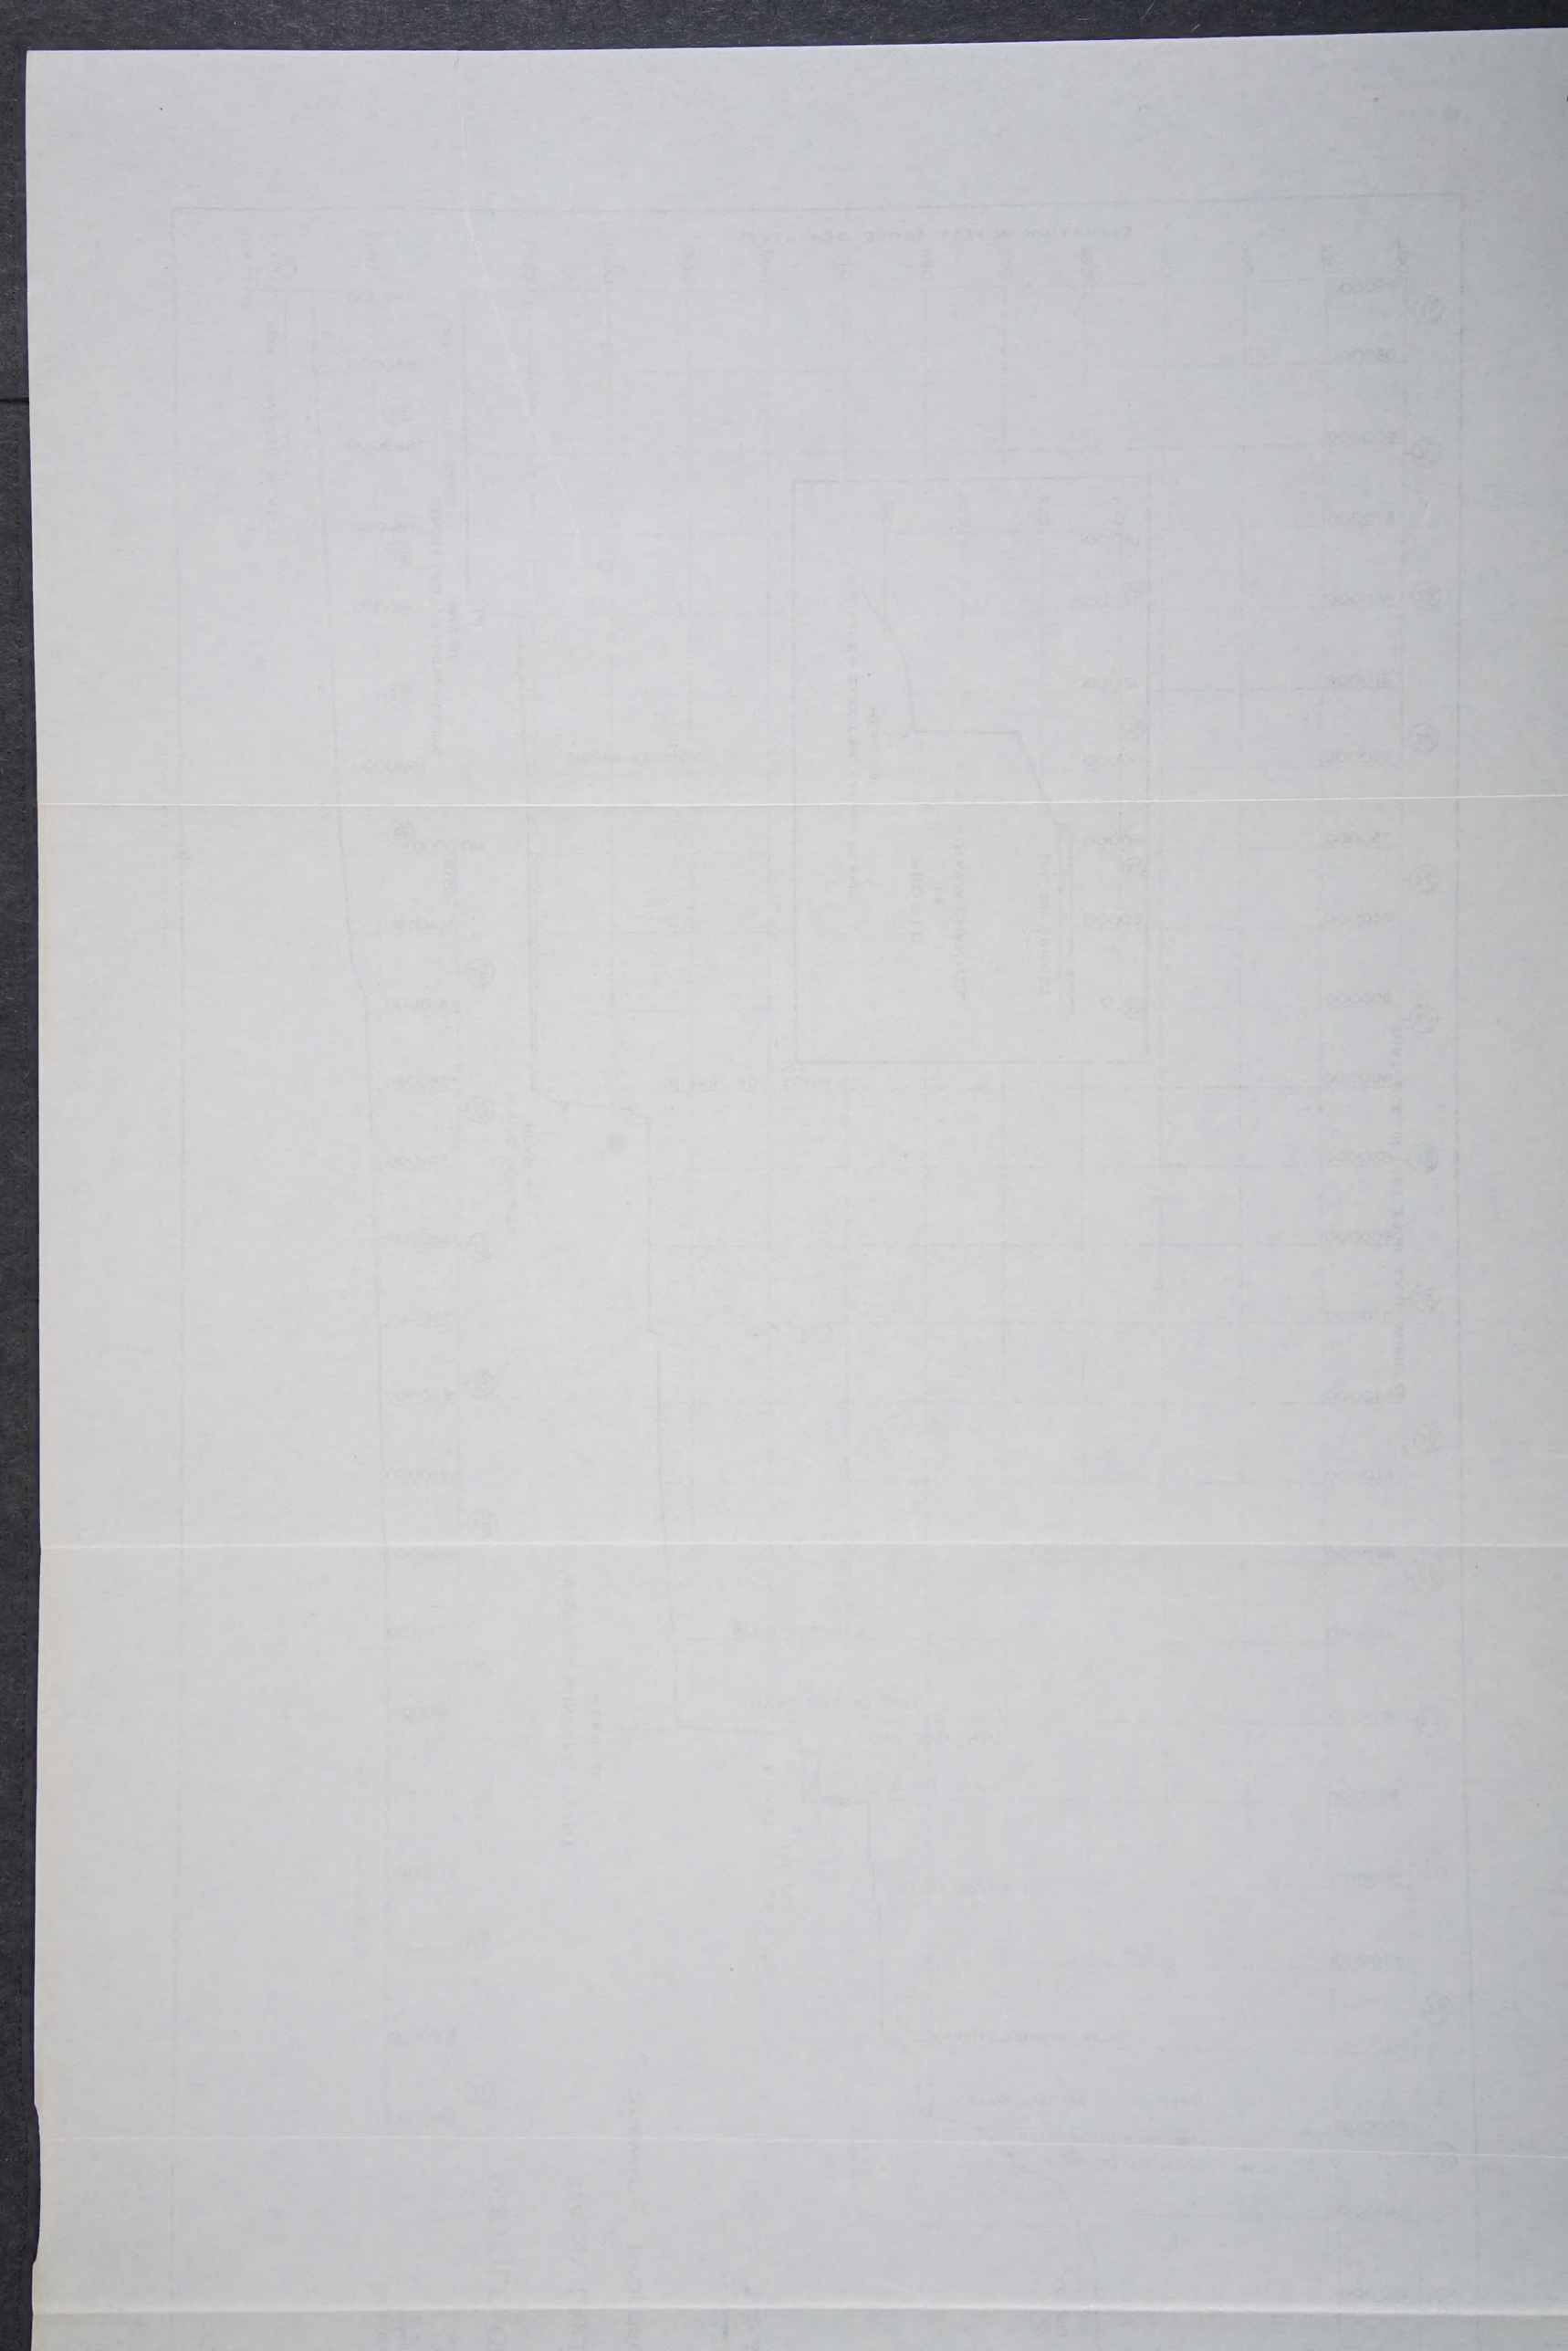

UAA-1974-169-9/2/7/6/37-012